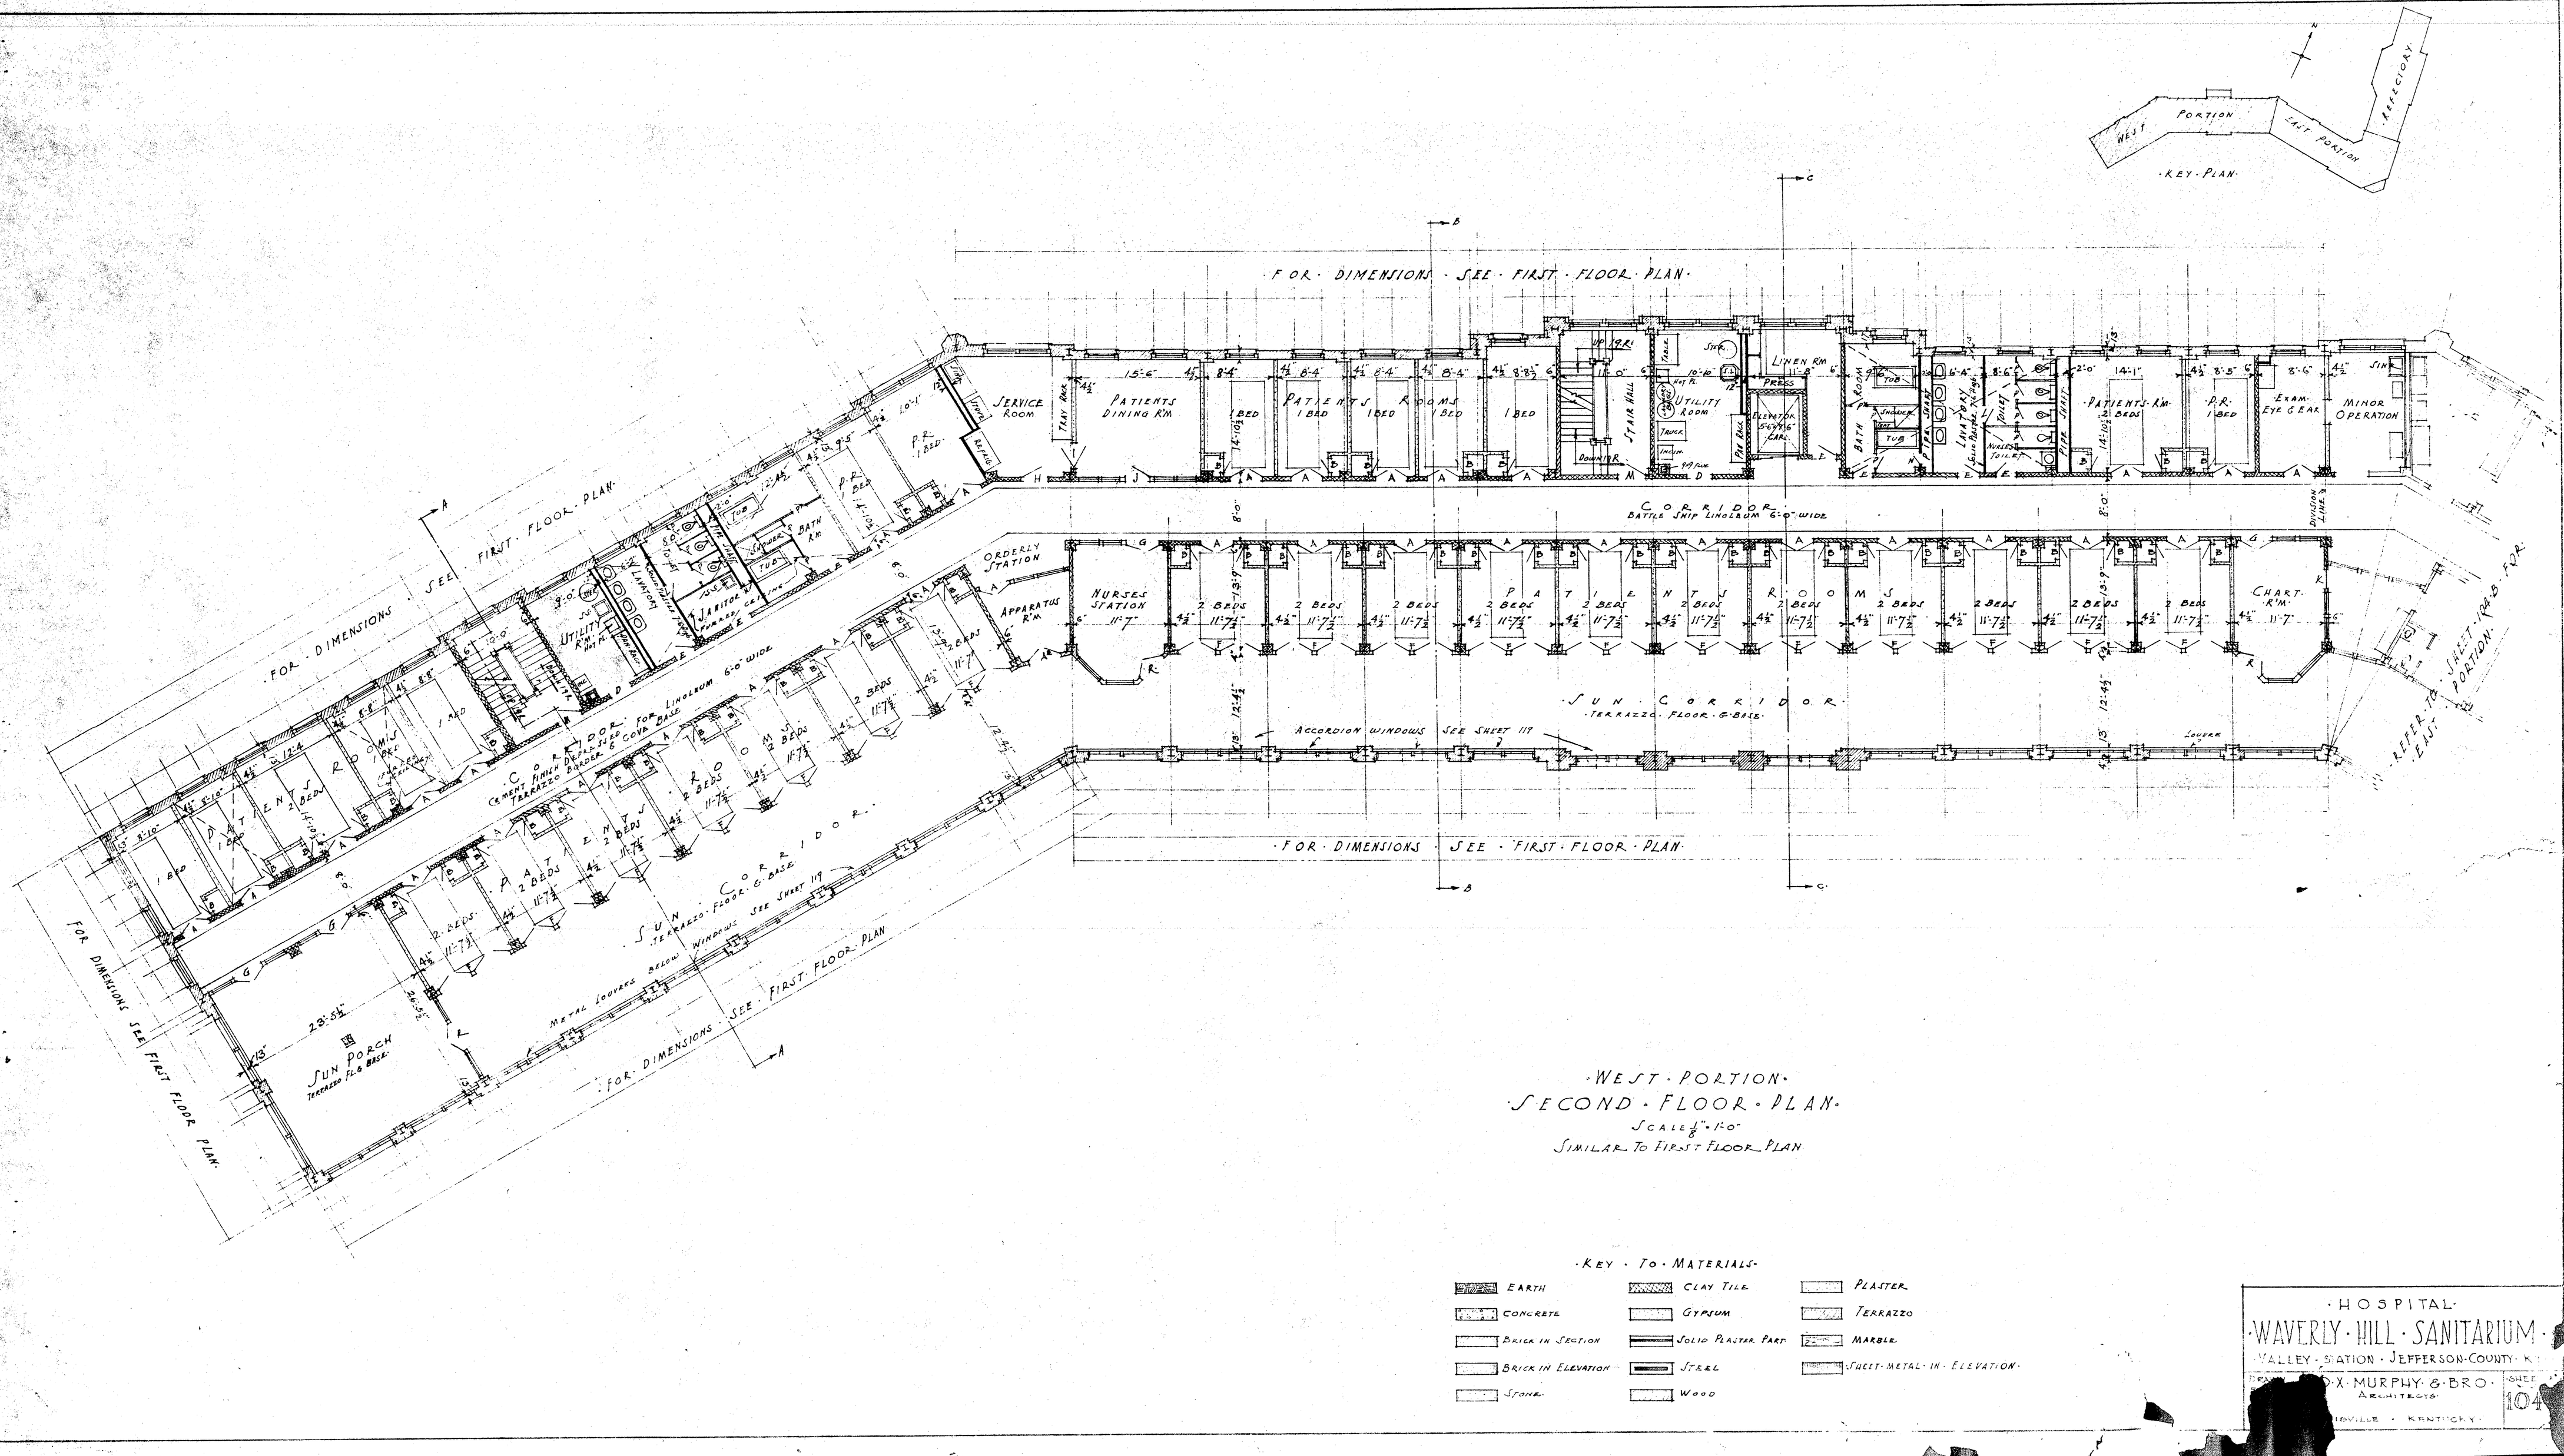

KEY PLAN
WEST PORTION
EAST PORTION
ADDITION
FOR DIMENSIONS SEE FIRST FLOOR PLAN
SERVICE ROOM
PATIENTS DINING RM
PATIENTS ROOMS
1 BED
STAIR HALL
UTILITY ROOM
LINEN RM
BATH ROOM
PATIENTS RM.
2 BEDS
P.R. 1 BED
EXAM. EYE & EAR
MINOR OPERATION
CORRIDOR
BATTLE SHIP LINOLEUM 6'-0" WIDE
ORDERLY STATION
NURSES STATION
APPARATUS R'M.
PATIENTS ROOMS
2 BEDS
CHART R'M.
SUN CORRIDOR
TERRAZZO FLOOR & BASE
ACCORDION WINDOWS SEE SHEET 117
LOUVER
REFER TO SHEET 104-B FOR EAST PORTION
FOR DIMENSIONS SEE FIRST FLOOR PLAN
SUN PORCH
TERRAZZO FL & BASE
METAL LOUVERS BELOW WINDOWS SEE SHEET 119
FOR DIMENSIONS SEE FIRST FLOOR PLAN
WEST PORTION
SECOND FLOOR PLAN
SCALE 1/8" = 1'-0"
SIMILAR TO FIRST FLOOR PLAN
KEY TO MATERIALS
EARTH
CONCRETE
BRICK IN SECTION
BRICK IN ELEVATION
STONE
CLAY TILE
GYPSUM
SOLID PLASTER PART
STEEL
WOOD
PLASTER
TERRAZZO
MARBLE
SHEET METAL IN ELEVATION
HOSPITAL
WAVERLY HILL SANITARIUM
VALLEY STATION JEFFERSON COUNTY KY
MURPHY & BRO
ARCHITECTS
LOUISVILLE KENTUCKY
SHEET
104